LEWIS AND CLARK PUBLIC SCHOOL DISTRICT #161
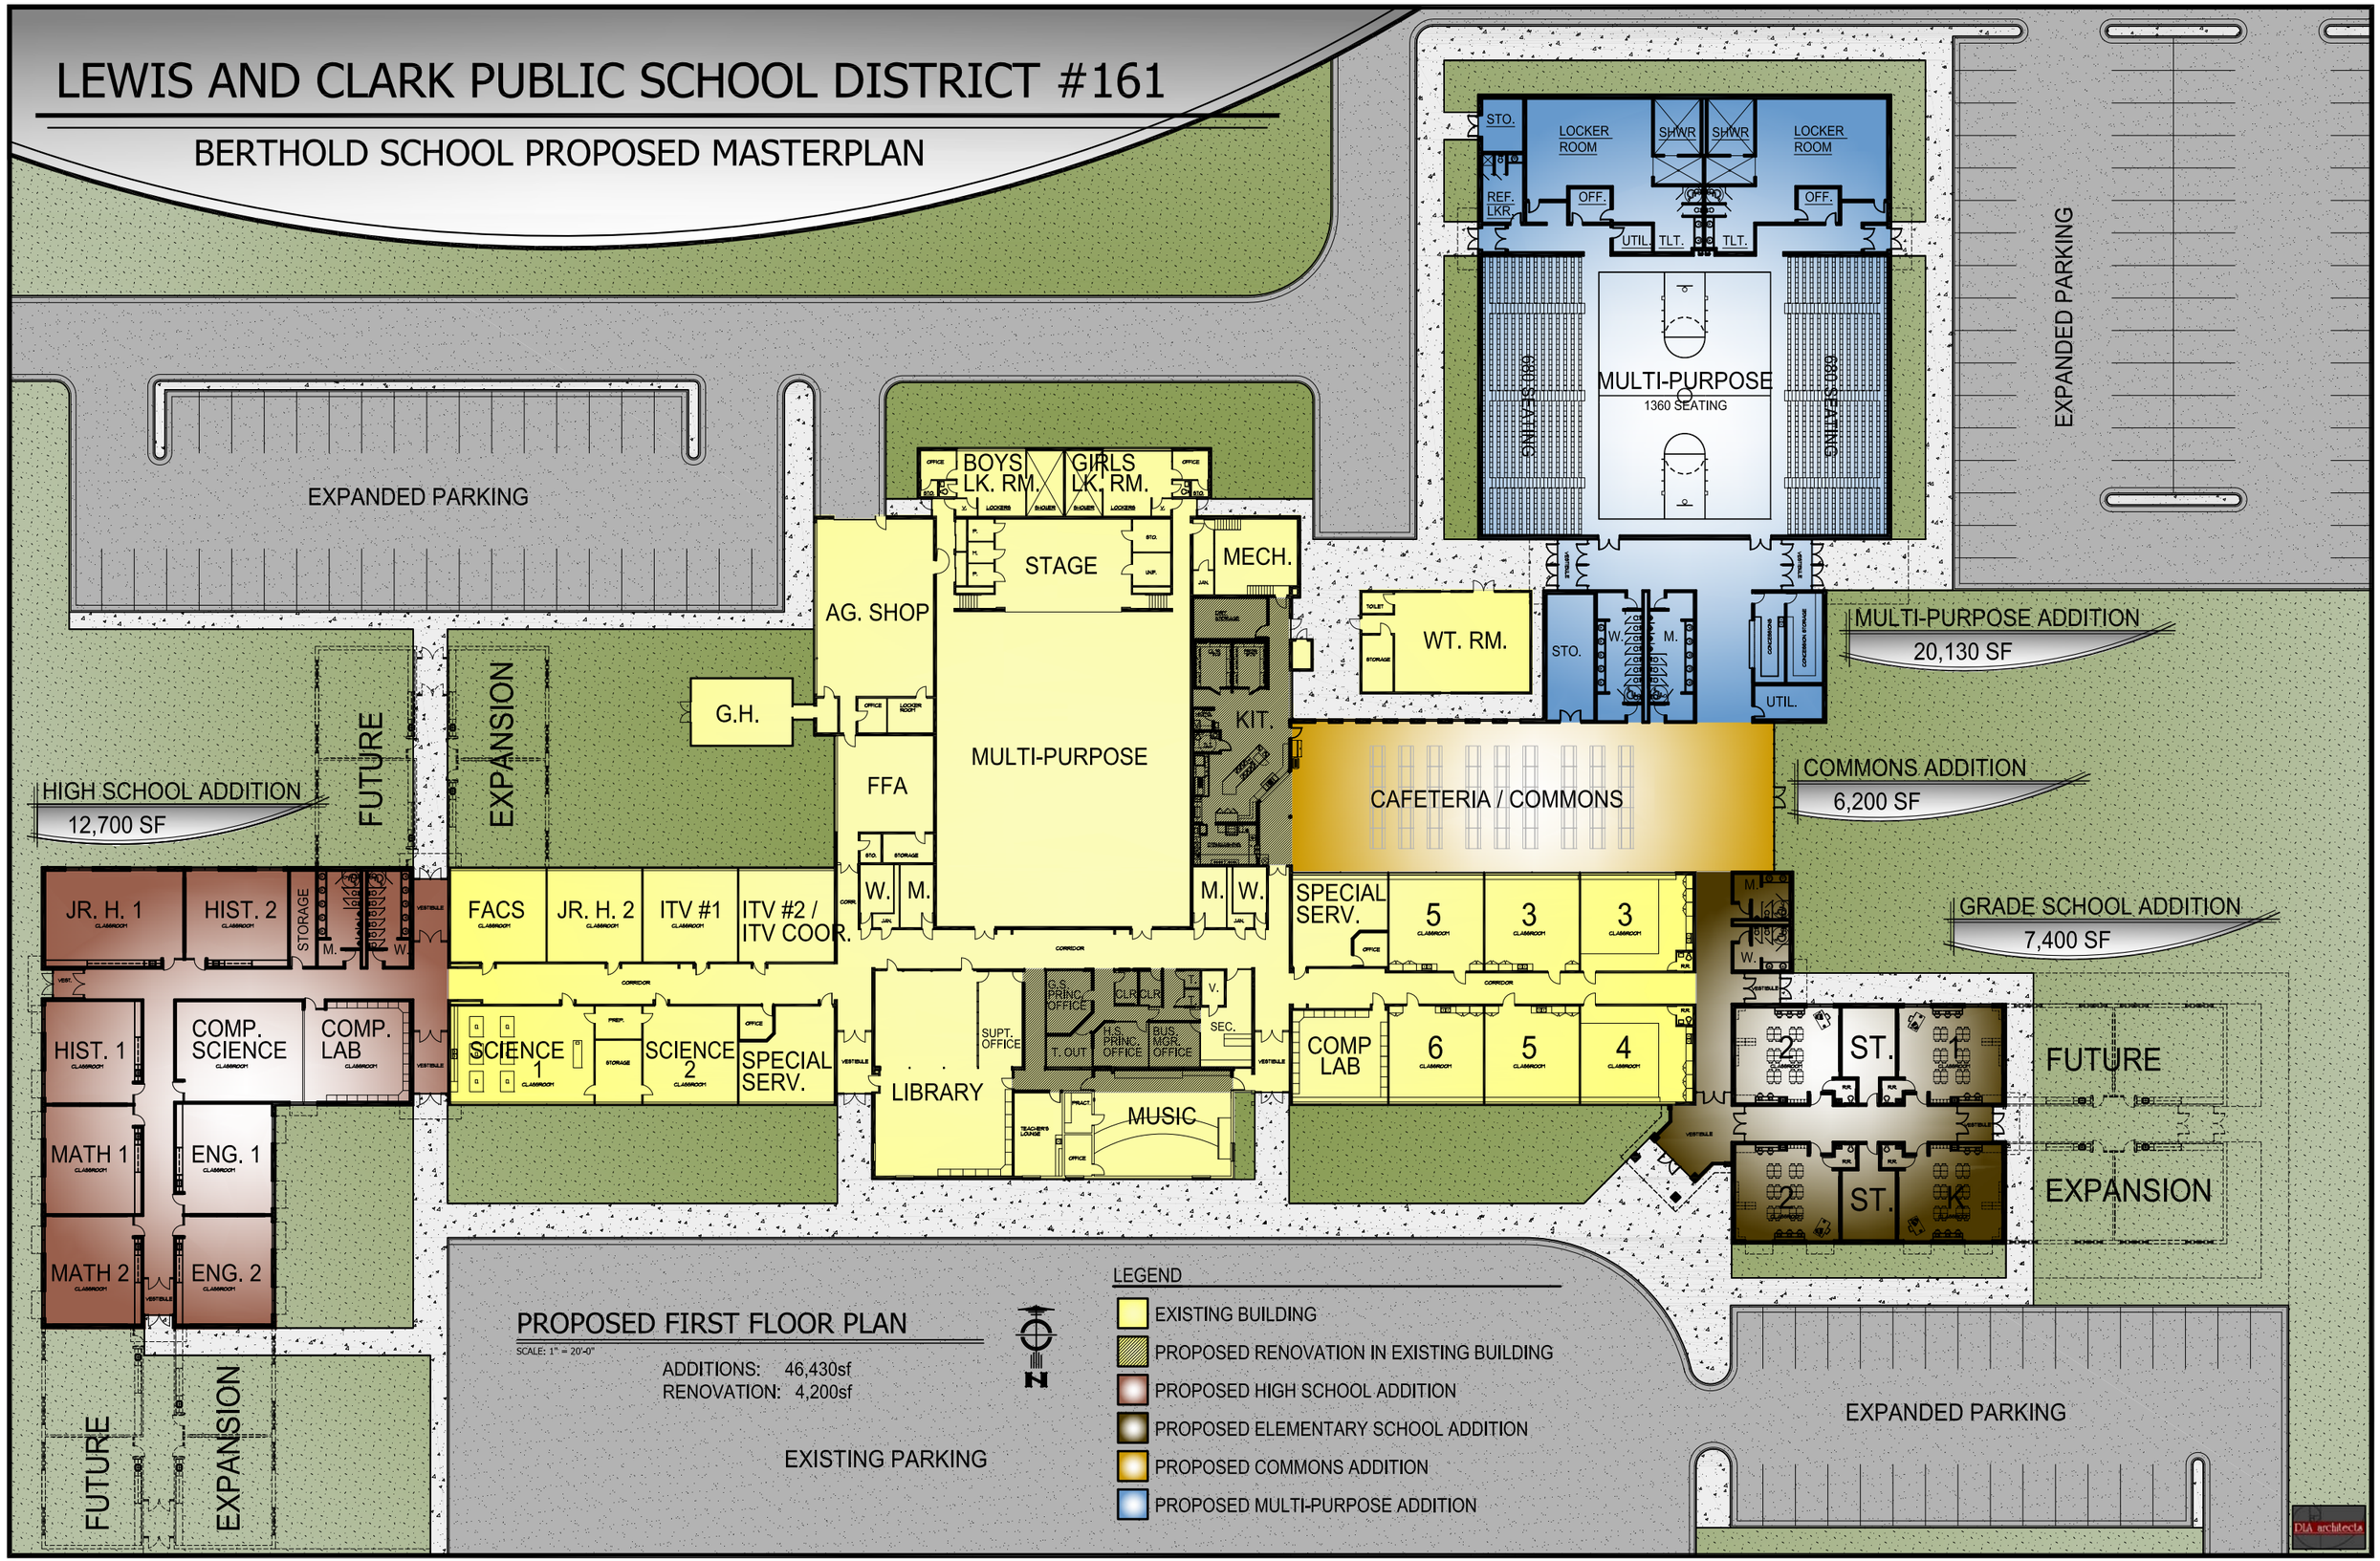
BERTHOLD SCHOOL PROPOSED MASTERPLAN